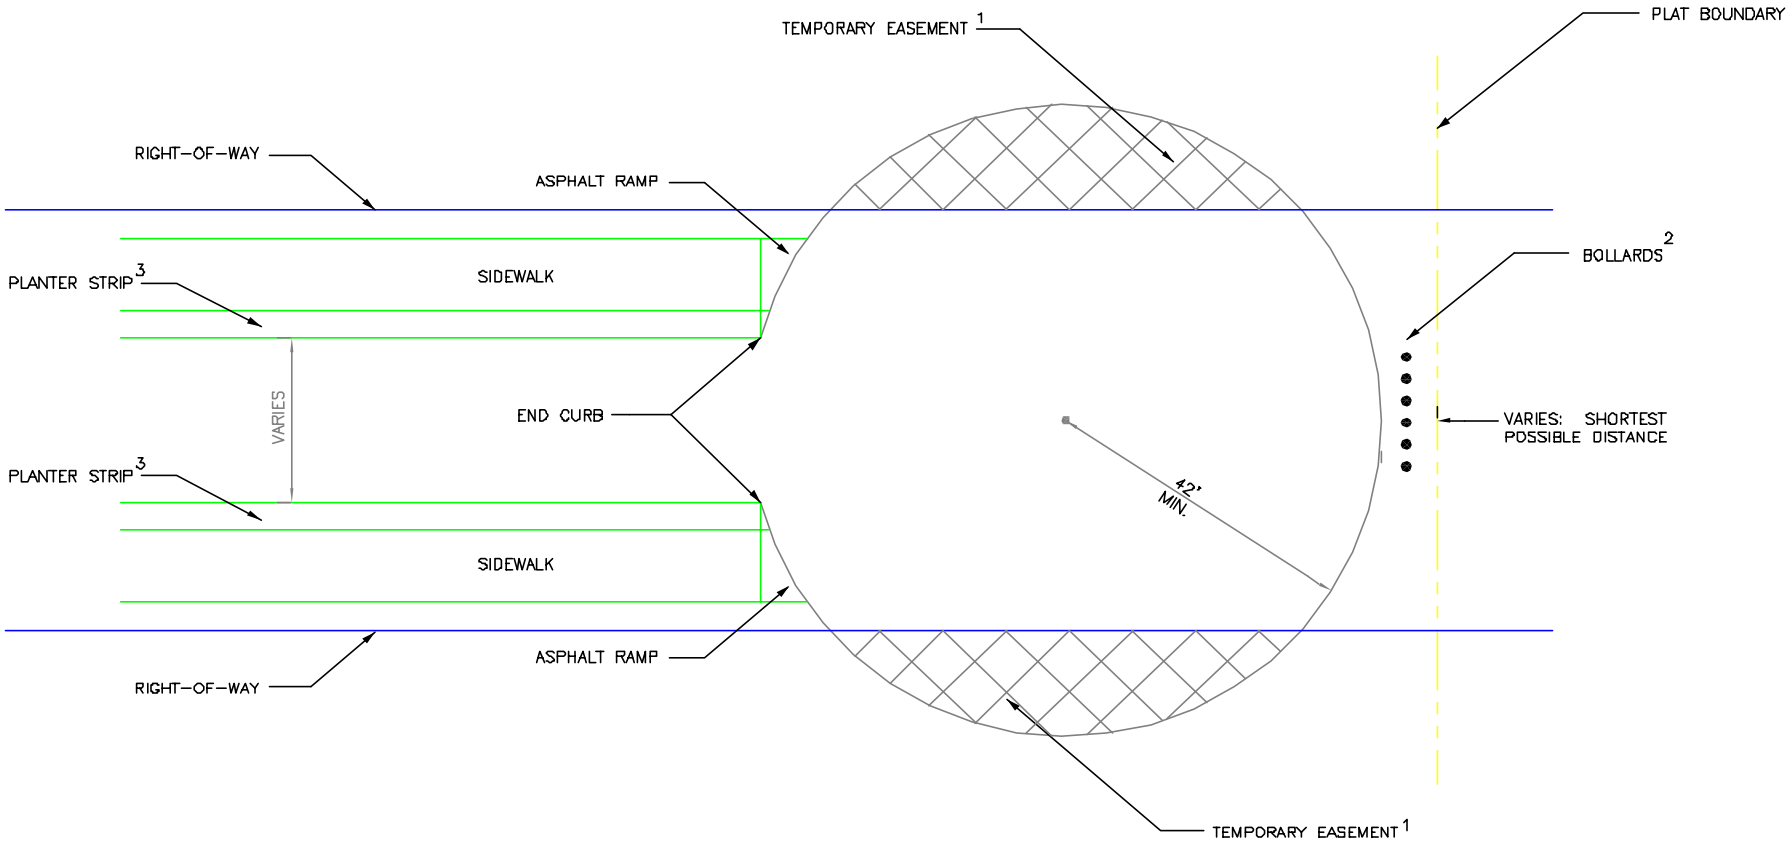

NOTES:

1. SEE SEC. 2.07.
2. BOLLARDS REQUIRED AT END OF BULB. SEE SEC. 5.07.
3. IF REQUIRED

The City of MAPLE VALLEY

Temporary Cul-de-Sac

The CITY OF MAPLE VALLEY

STANDARD PLAN NO. MV-1-008